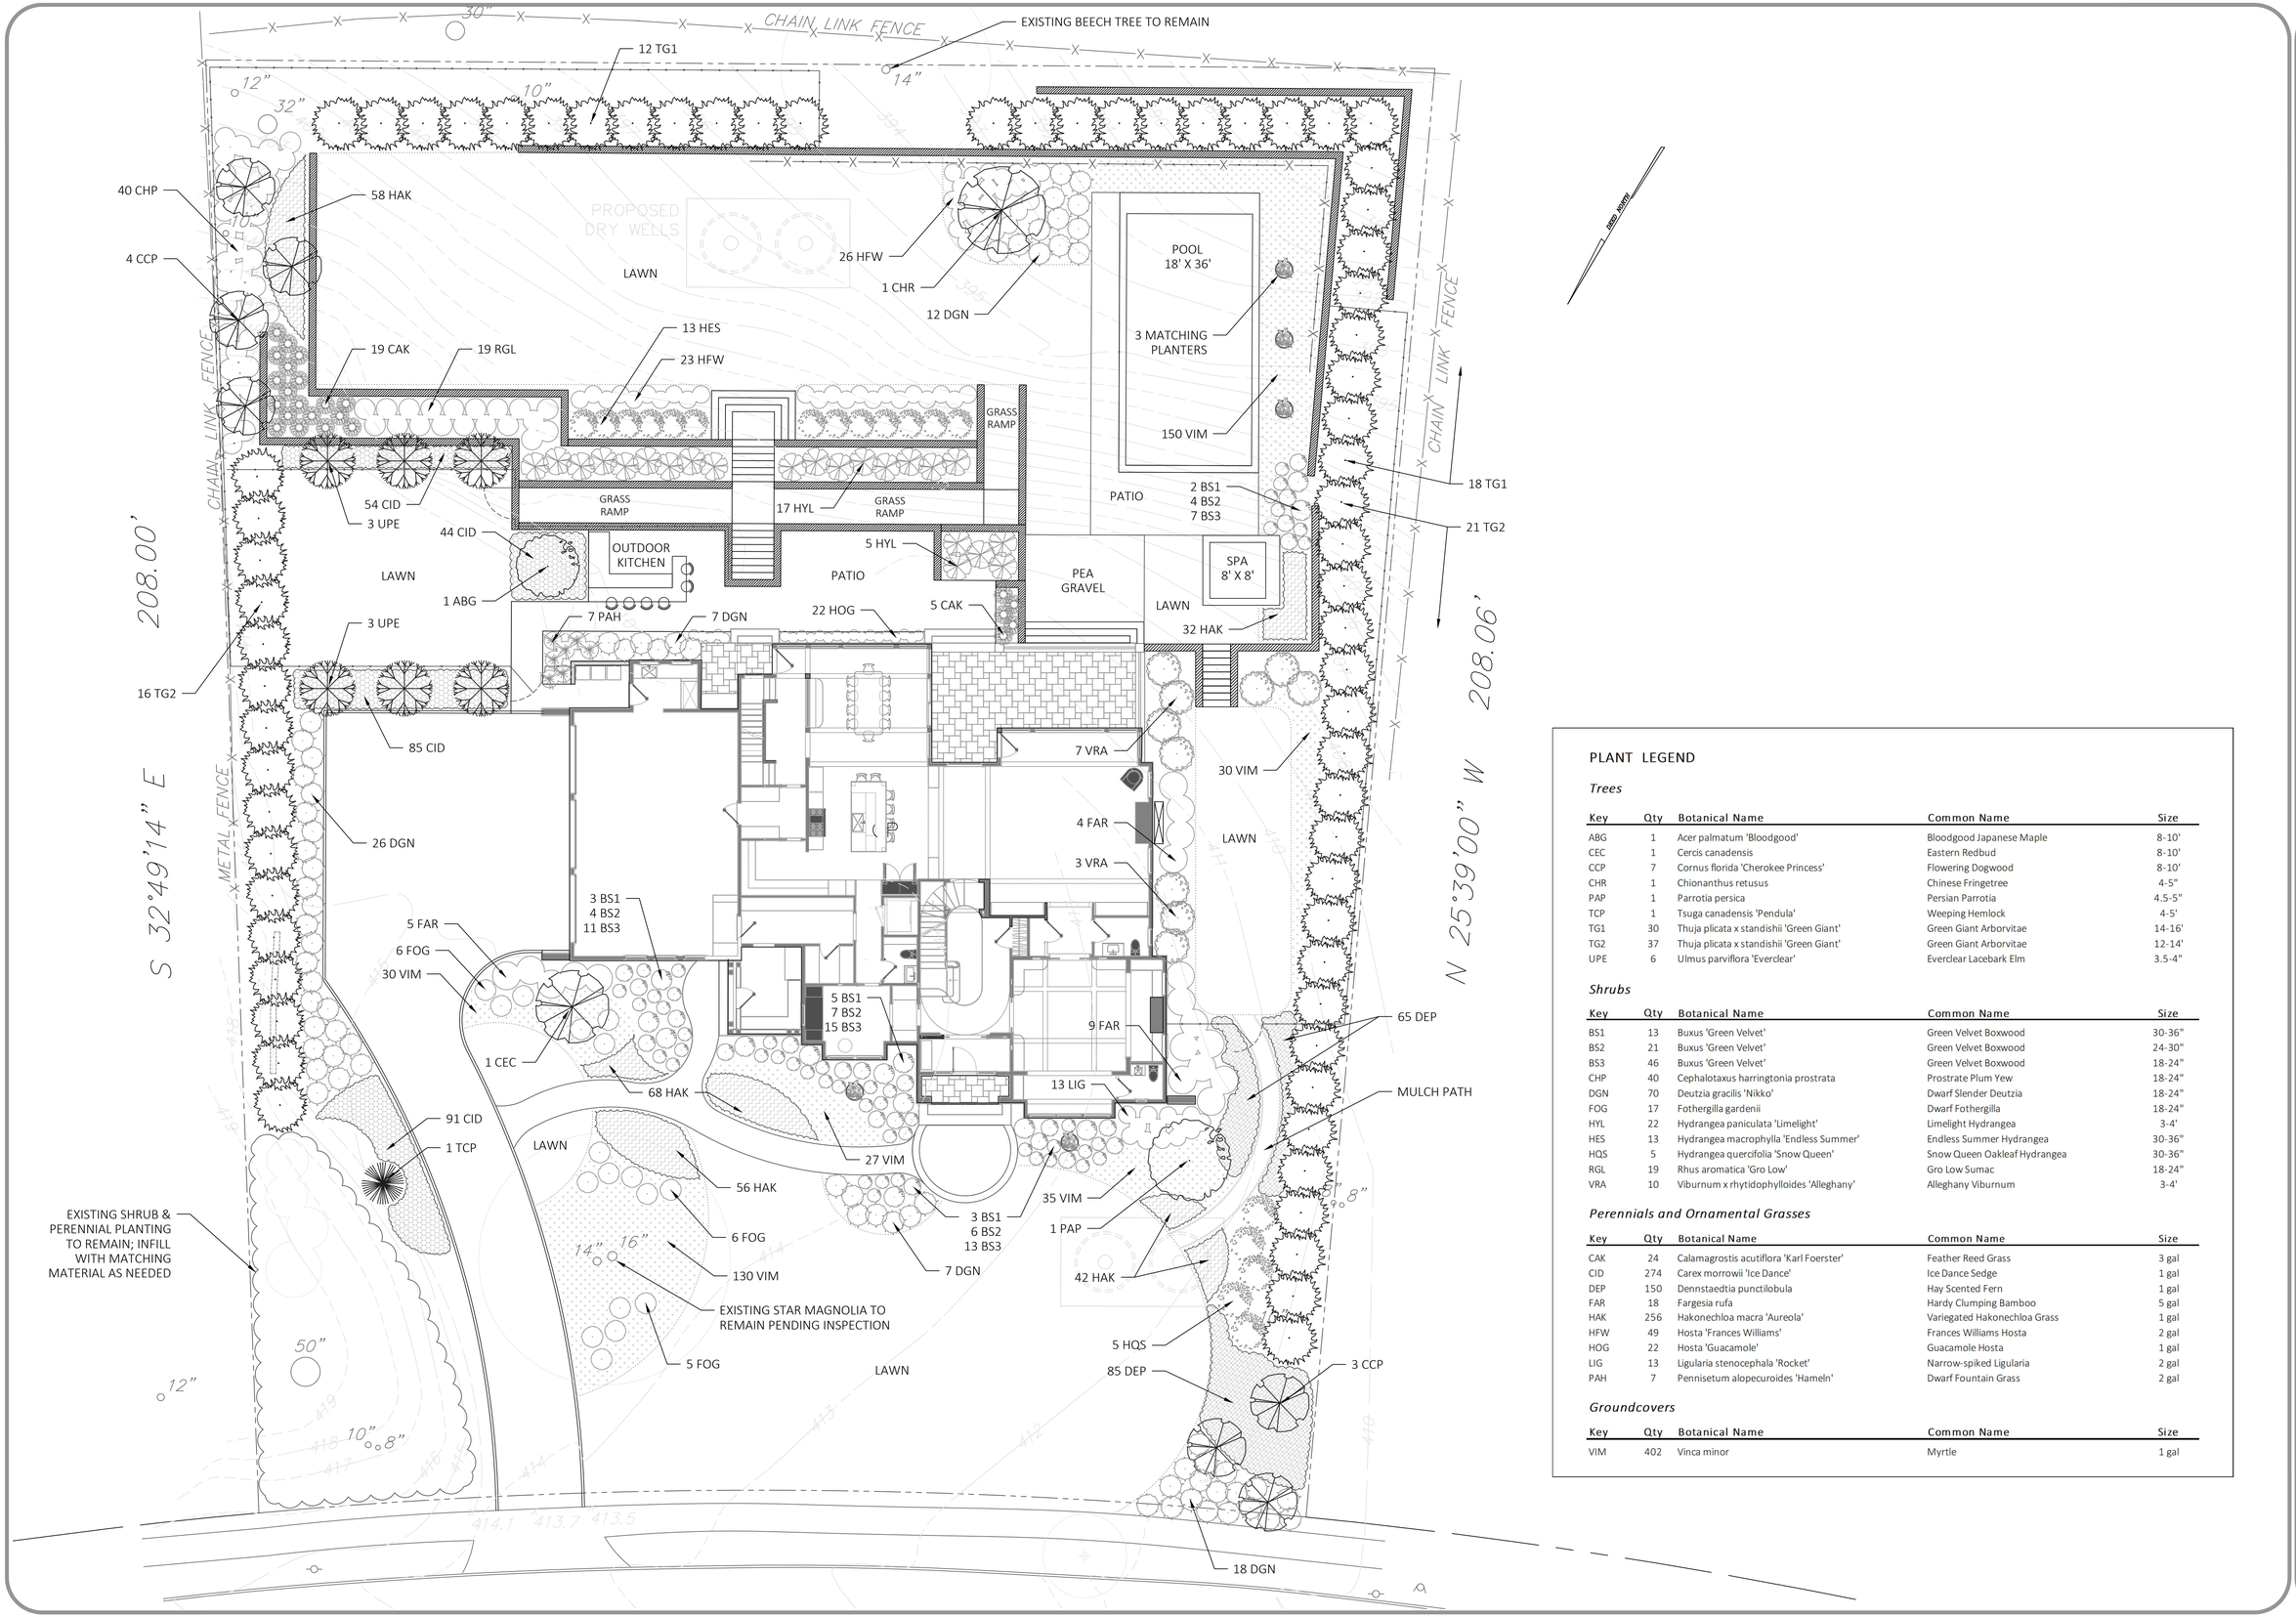

PLANT LEGEND

Trees

Key	Qty	Botanical Name	Common Name	Size
ABG	1	Acer palmatum 'Bloodgood'	Bloodgood Japanese Maple	8-10'
CEC	1	Cercis canadensis	Eastern Redbud	8-10'
CCP	7	Cornus florida 'Cherokee Princess'	Flowering Dogwood	8-10'
CHR	1	Chionanthus retusus	Chinese Fringetree	4-5"
PAP	1	Parrotia persica	Persian Parrotia	4.5-5"
TCP	1	Tsuga canadensis 'Pendula'	Weeping Hemlock	4-5'
TG1	30	Thuja plicata x standishii 'Green Giant'	Green Giant Arborvitae	14-16'
TG2	37	Thuja plicata x standishii 'Green Giant'	Green Giant Arborvitae	12-14'
UPE	6	Ulmus parviflora 'Everclear'	Everclear Lacebark Elm	3.5-4"

Shrubs

Key	Qty	Botanical Name	Common Name	Size
BS1	13	Buxus 'Green Velvet'	Green Velvet Boxwood	30-36"
BS2	21	Buxus 'Green Velvet'	Green Velvet Boxwood	24-30"
BS3	46	Buxus 'Green Velvet'	Green Velvet Boxwood	18-24"
CHP	40	Cephalotaxus harringtonia prostrata	Prostrate Plum Yew	18-24"
DGN	70	Deutzia gracilis 'Nikko'	Dwarf Slender Deutzia	18-24"
FOG	17	Fothergilla gardenii	Dwarf Fothergilla	18-24"
HYL	22	Hydrangea paniculata 'Limelight'	Limelight Hydrangea	3-4'
HES	13	Hydrangea macrophylla 'Endless Summer'	Endless Summer Hydrangea	30-36"
HQS	5	Hydrangea quercifolia 'Snow Queen'	Snow Queen Oakleaf Hydrangea	30-36"
RGL	19	Rhus aromatica 'Gro Low'	Gro Low Sumac	18-24"
VRA	10	Viburnum x rhytidophylloides 'Alleghany'	Alleghany Viburnum	3-4'

Perennials and Ornamental Grasses

Key	Qty	Botanical Name	Common Name	Size
CAK	24	Calamagrostis acutiflora 'Karl Foerster'	Feather Reed Grass	3 gal
CID	274	Carex morrowii 'Ice Dance'	Ice Dance Sedge	1 gal
DEP	150	Dennstaedtia punctilobula	Hay Scented Fern	1 gal
FAR	18	Fargesia rufa	Hardy Clumping Bamboo	5 gal
HAK	256	Hakonechloa macra 'Aureola'	Variegated Hakonechloa Grass	1 gal
HFW	49	Hosta 'Frances Williams'	Frances Williams Hosta	2 gal
HOG	22	Hosta 'Guacamole'	Guacamole Hosta	1 gal
LIG	13	Ligularia stenocephala 'Rocket'	Narrow-spiked Ligularia	2 gal
PAH	7	Pennisetum alopecuroides 'Hameln'	Dwarf Fountain Grass	2 gal

Groundcovers

Key	Qty	Botanical Name	Common Name	Size
VIM	402	Vinca minor	Myrtle	1 gal

PLANTING PLAN

GELBAND RESIDENCE

45 PROSPECT HILL AVE. SUMMIT

No.	Date	Description	INT.

REVISIONS

THIS DRAWING AND ALL INFORMATION CONTAINED HEREON IS THE PROPERTY OF LANDBOX AND MAY NOT BE MADE KNOWN, COPIED, REPRODUCED, MANIPULATED, OR ANY OTHER USE MADE WITHOUT WRITTEN PERMISSION OF LANDBOX.

landbox
landscape architecture studio
540 Route 202 | Far Hills, NJ 07931 908-204-9876
www.landboxla.com

Project No:	
Date:	05/20/25
Drawn By:	JWH
Checked By:	JWH
Scale:	1"=10'
Sheet Number:	L-1